THIS DRAWING IS THE PROPERTY OF PPL ELECTRIC UTILITIES, AND CONTAINS PROPRIETARY INFORMATION. IT SHALL NOT BE REPRODUCED, USED OR DISCLOSED WITHOUT WRITTEN AUTHORIZATION FROM PPL ELECTRIC UTILITIES.

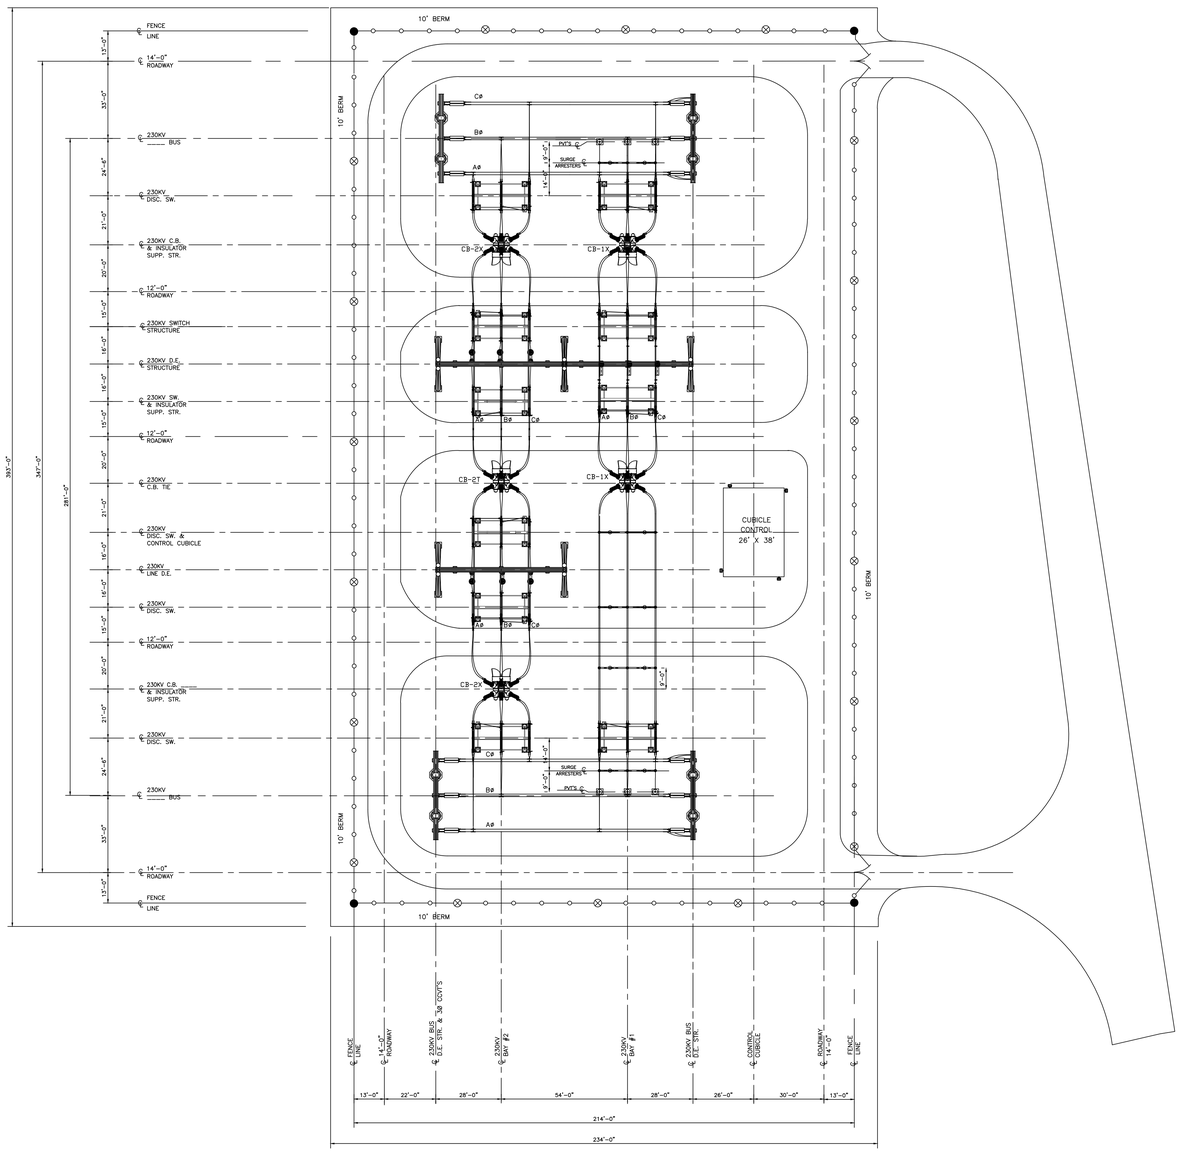

CLEARANCES:	MINIMUM
230KV BETWEEN LIVE PARTS	9'-0"
230KV BETWEEN LIVE PART & GRD	6'-8"

PPL ELECTRIC UTILITIES

ACCT.-	STANDARD 230KV IPP SUBSTATION
ECN #.-	GENERAL ARRANGEMENT
SCALE- 1"=25'-0'	
BY-	
REV'D-	
APPROVED / DATE	PPL ELECTRIC UTILITIES
CAD ID: AC / FORMAT: E	DRAWING NO. EU00507004
SHEET NO. 1	REVISION 2

REFERENCE TITLE	NUMBER	REFERENCE TITLE	NUMBER

NO.	DATE	ACCT.	ECN/FCN	REVISION	BY	REV'D	APPR.

PLAN & PROFILE PRIMARY | PLAN & PROFILE | PRIMARY LOC CODE | LOC CODE | LOC CODE | LOC CODE

E | SORTS | N SHARE

THIS FORMAT CONTAINS REQUIRED METADATA ATTRIBUTES

PPL ELECTRIC UTILITIES FORM EU 02/16